
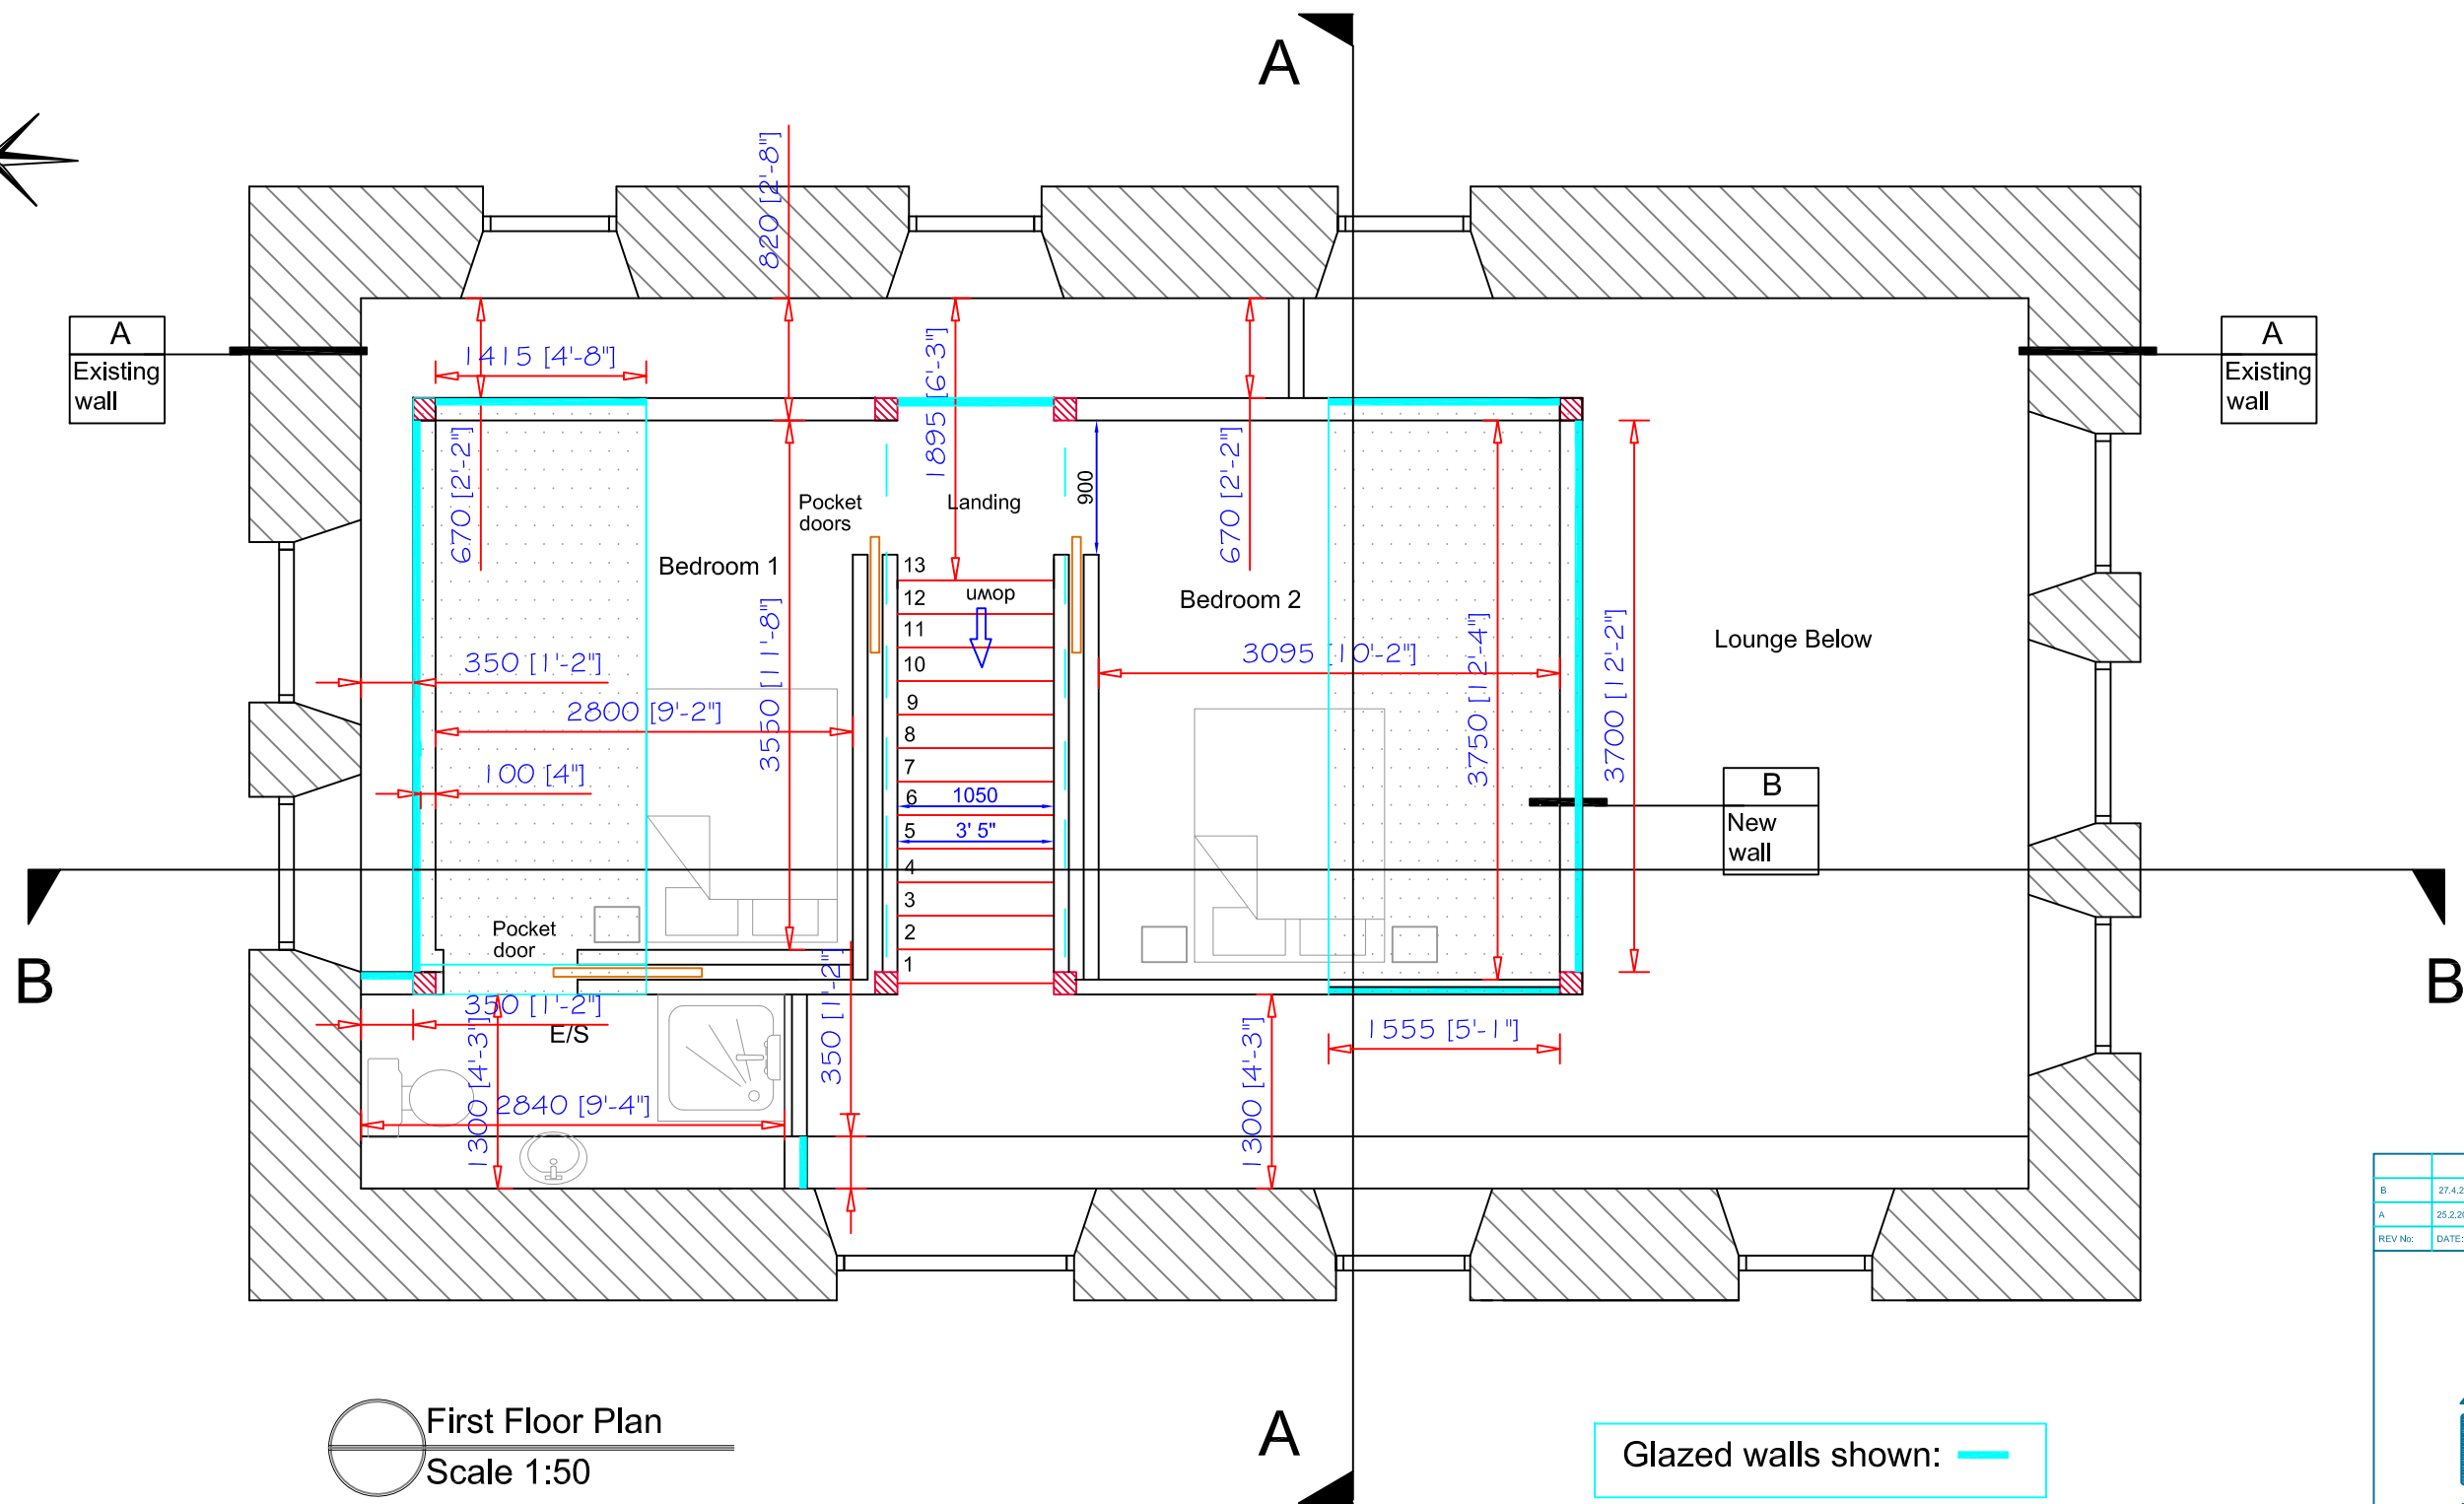



152 x 152 x 23 U.C

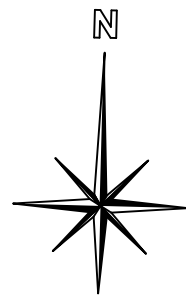

First Floor Plan  
Scale 1:50

Glazed walls shown: —

Glazed roof shown: . . .

B	27.4.2016	FOR INFO
A	25.2.2016	FOR INFO
REV No:	DATE:	REVISION:
 REEKS CONSULTING ENGINEERS CIVIL & STRUCTURAL ENGINEERS Reeks Gateway, Rock Road, Killarney, Co. Kerry T: +353 (0)64 6633412 F: +353 (0)64 6635387 E: asheehan@reeksce.ie E: doregan@reeksce.ie W: www.reeksce.ie		
CLIENT: Pat Lavery		
JOB TITLE: Renovations to Kilmalkedar Church, Cloghaneduff, BallyDavid, Dingle, Co. Kerry.		
DRAWING: First Floor Plan		
SCALE: 1/50	DATE: Apr 2016	
DRAWING No: 16-011	DRAWN: DOR	
REV No: B	CHECKED:	